

MEMORY WALL

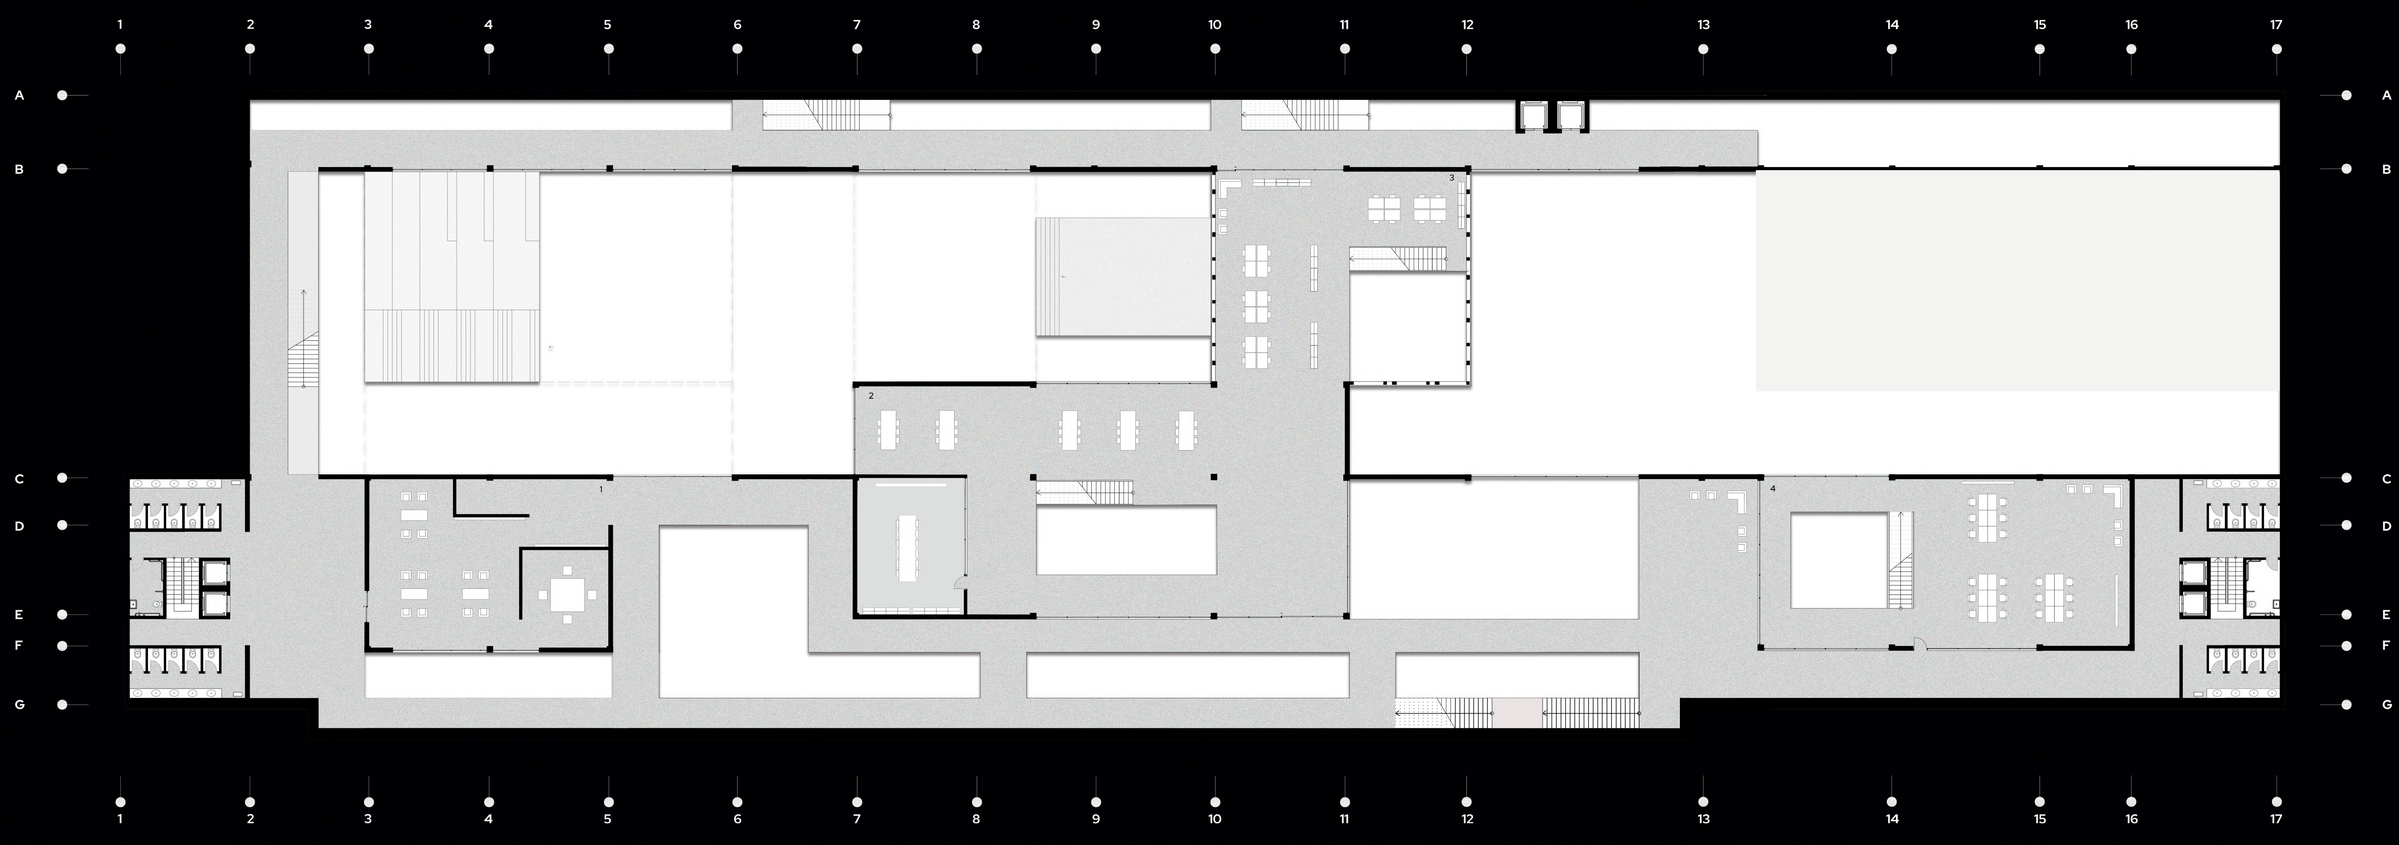

1. URBAN GAME ZONE,
2. COUNTER NARRATIVE PRODUCTION LAB
3. PARTICIPATORY DESIGN AND PRODUCTION LAB
4. DATA COLLECTION CENTER

-5 FLOOR PLAN -17.80M

1/200

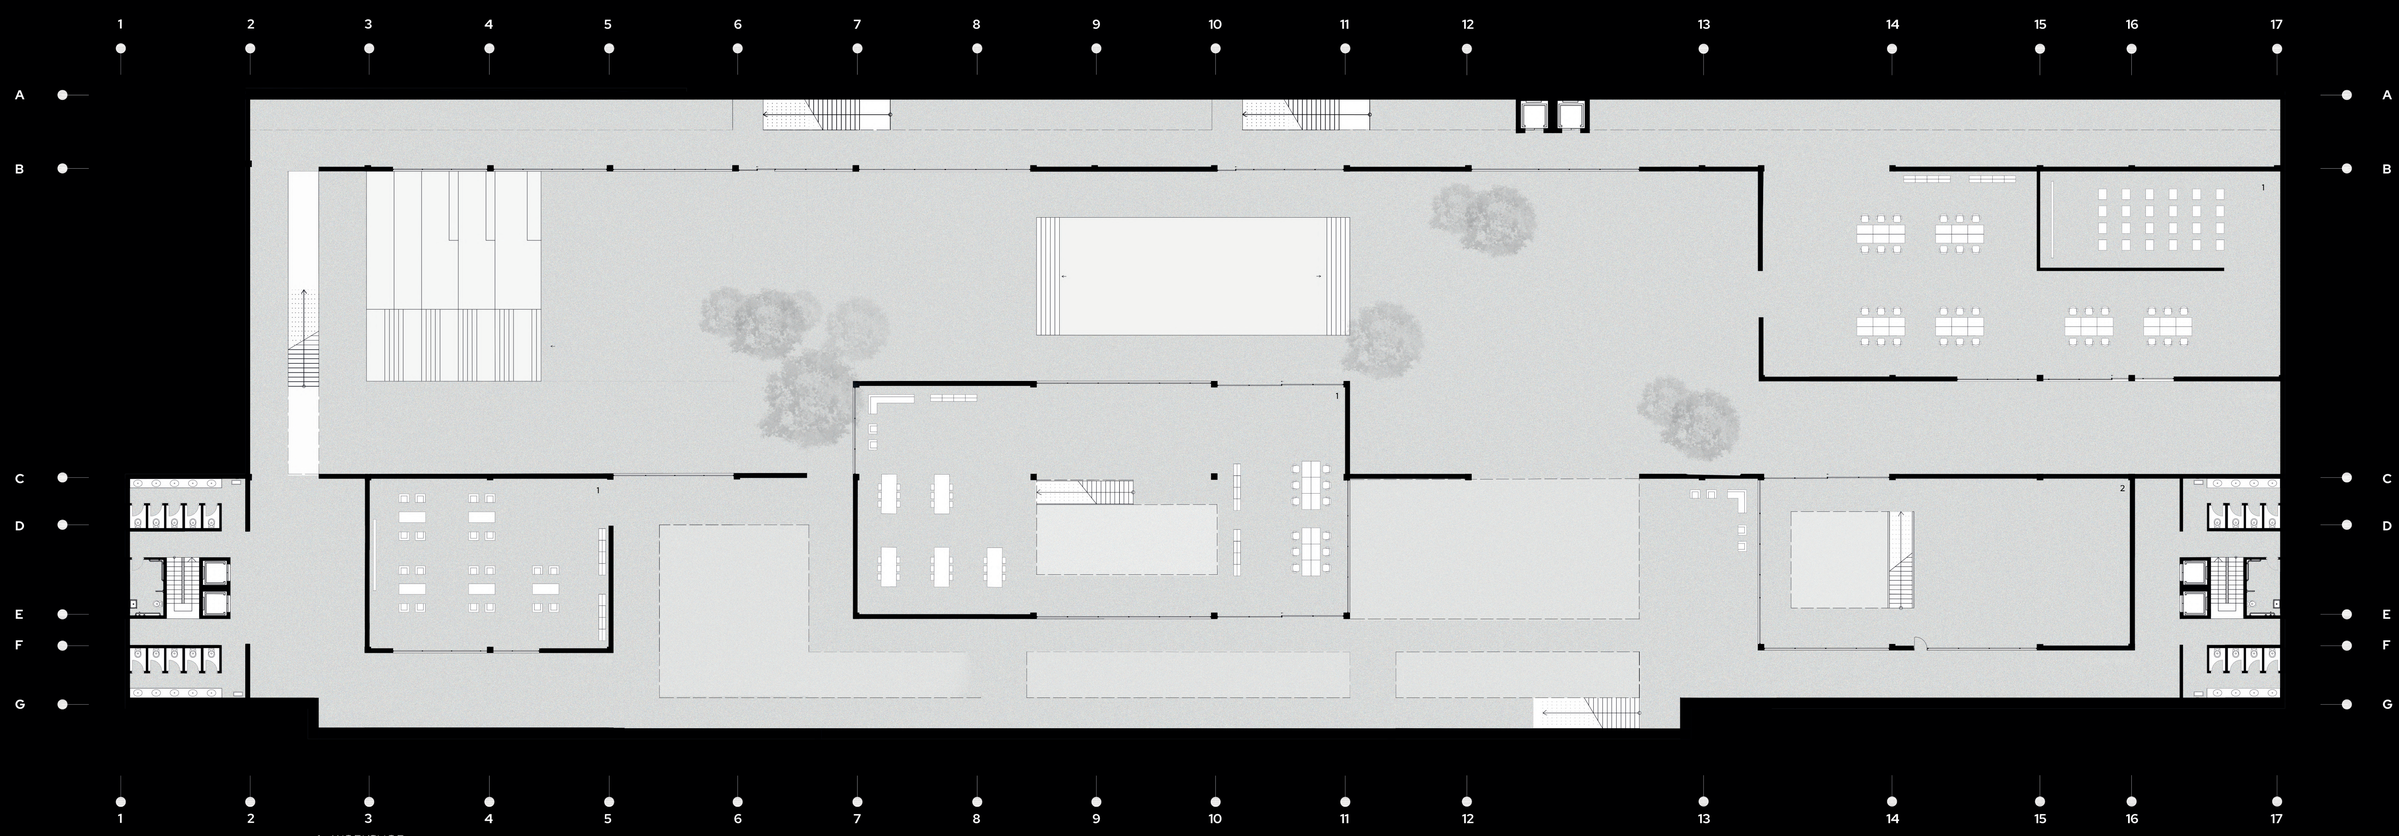

1. WORKSHOP
2. MULTIPURPOSE

-6 FLOOR PLAN -21.50M

1/200



SECTION C 1/200



SECTION D 1/200



SECTION E 1/200



SECTION F 1/200